Fort Gillem

Forest Park/ Fort Gillem Local Redevelopment Authority

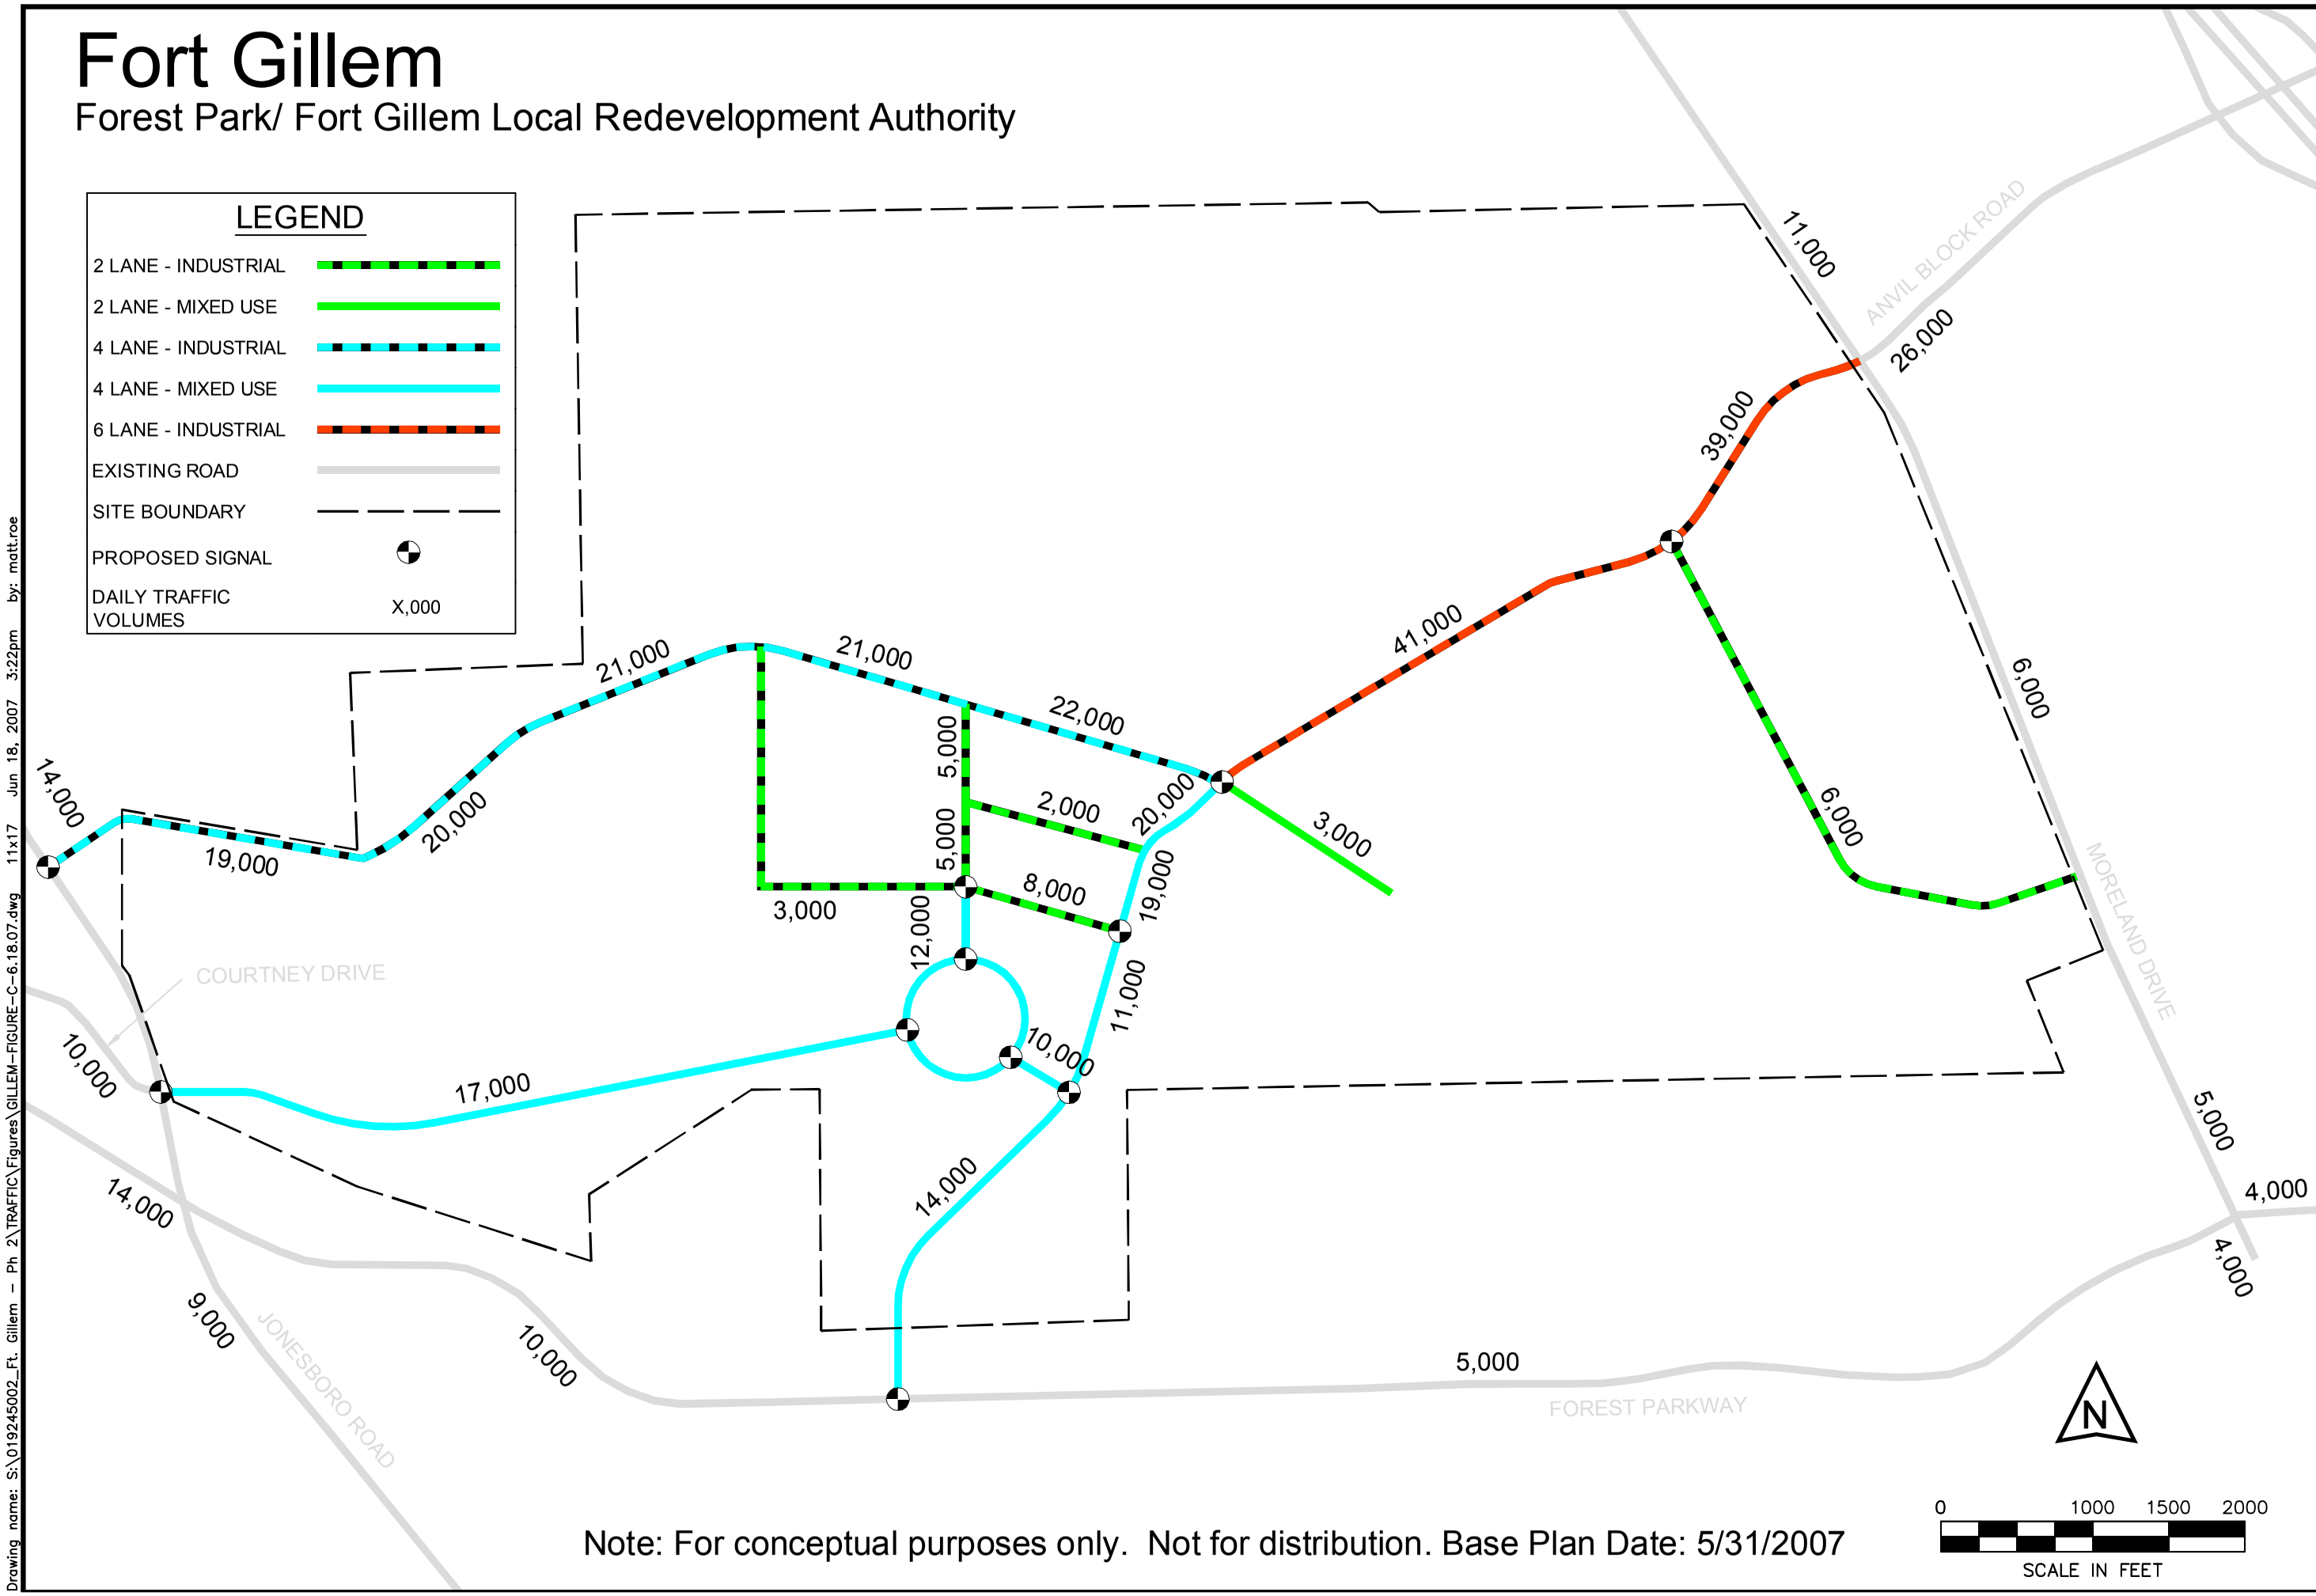

Note: For conceptual purposes only. Not for distribution. Base Plan Date: 5/31/2007

ALTERNATIVE 'C'
TRAFFIC VOLUMES

JOB NUMBER: 019245002
SCALE: 1" = 1000'
DATE: 06/18/07
SHEET:

Cousins/LNR

Kimley-Horn and Associates, Inc.
817 WEST PEACHTREE ST. NW - SUITE 801, ATLANTA, GA 30308
PHONE: (404) 419-8700 FAX: (404) 419-8701

Drawing name: S:\019245002_Ft. Gillem – Ph 2\TRAFFIC\Figures\GILLEM-FIGURE-C-6.18.07.dwg 11x17 Jun 18, 2007 3:22pm by: matt.roe